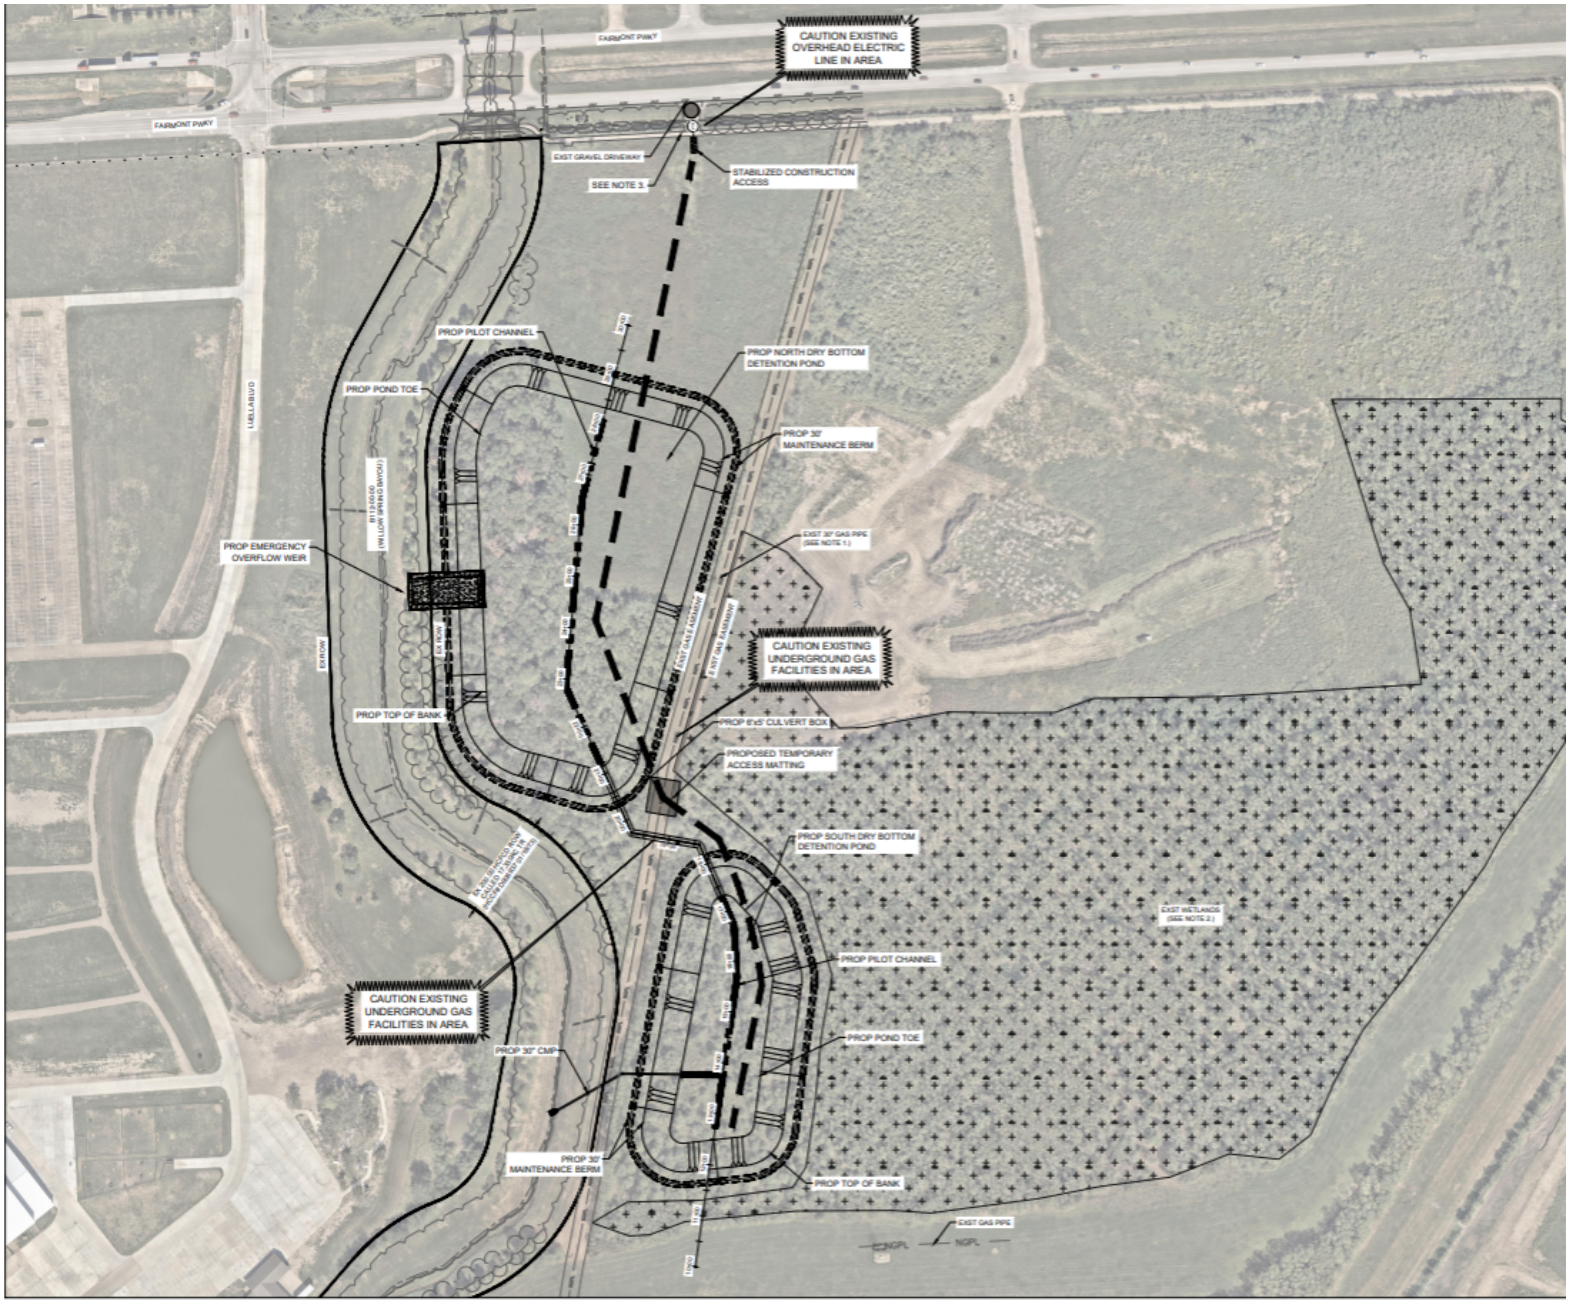
CAUTION EXISTING OVERHEAD ELECTRIC LINE IN AREA
FAIRMONT PKWY
EXIST GRAVEL DRIVEWAY
SEE NOTE 3
STABILIZED CONSTRUCTION ACCESS
PROP PILOT CHANNEL
PROP NORTH DRY BOTTOM DETENTION POND
PROP POND TOE
PROP 30' MAINTENANCE BERM
LIBLLA BLVD
EXIST 30" GAS PIPE (SEE NOTE 1.)
PROP EMERGENCY OVERFLOW WEIR
CAUTION EXISTING UNDERGROUND GAS FACILITIES IN AREA
PROP TOP OF BANK
PROP 6'x5' CULVERT BOX
PROPOSED TEMPORARY ACCESS MATTING
PROP SOUTH DRY BOTTOM DETENTION POND
EXIST WETLANDS (SEE NOTE 2.)
PROP 30" CMP
EXIST GAS PIPE